PRODUCED BY AN AUTODESK EDUCATIONAL PRODUCT

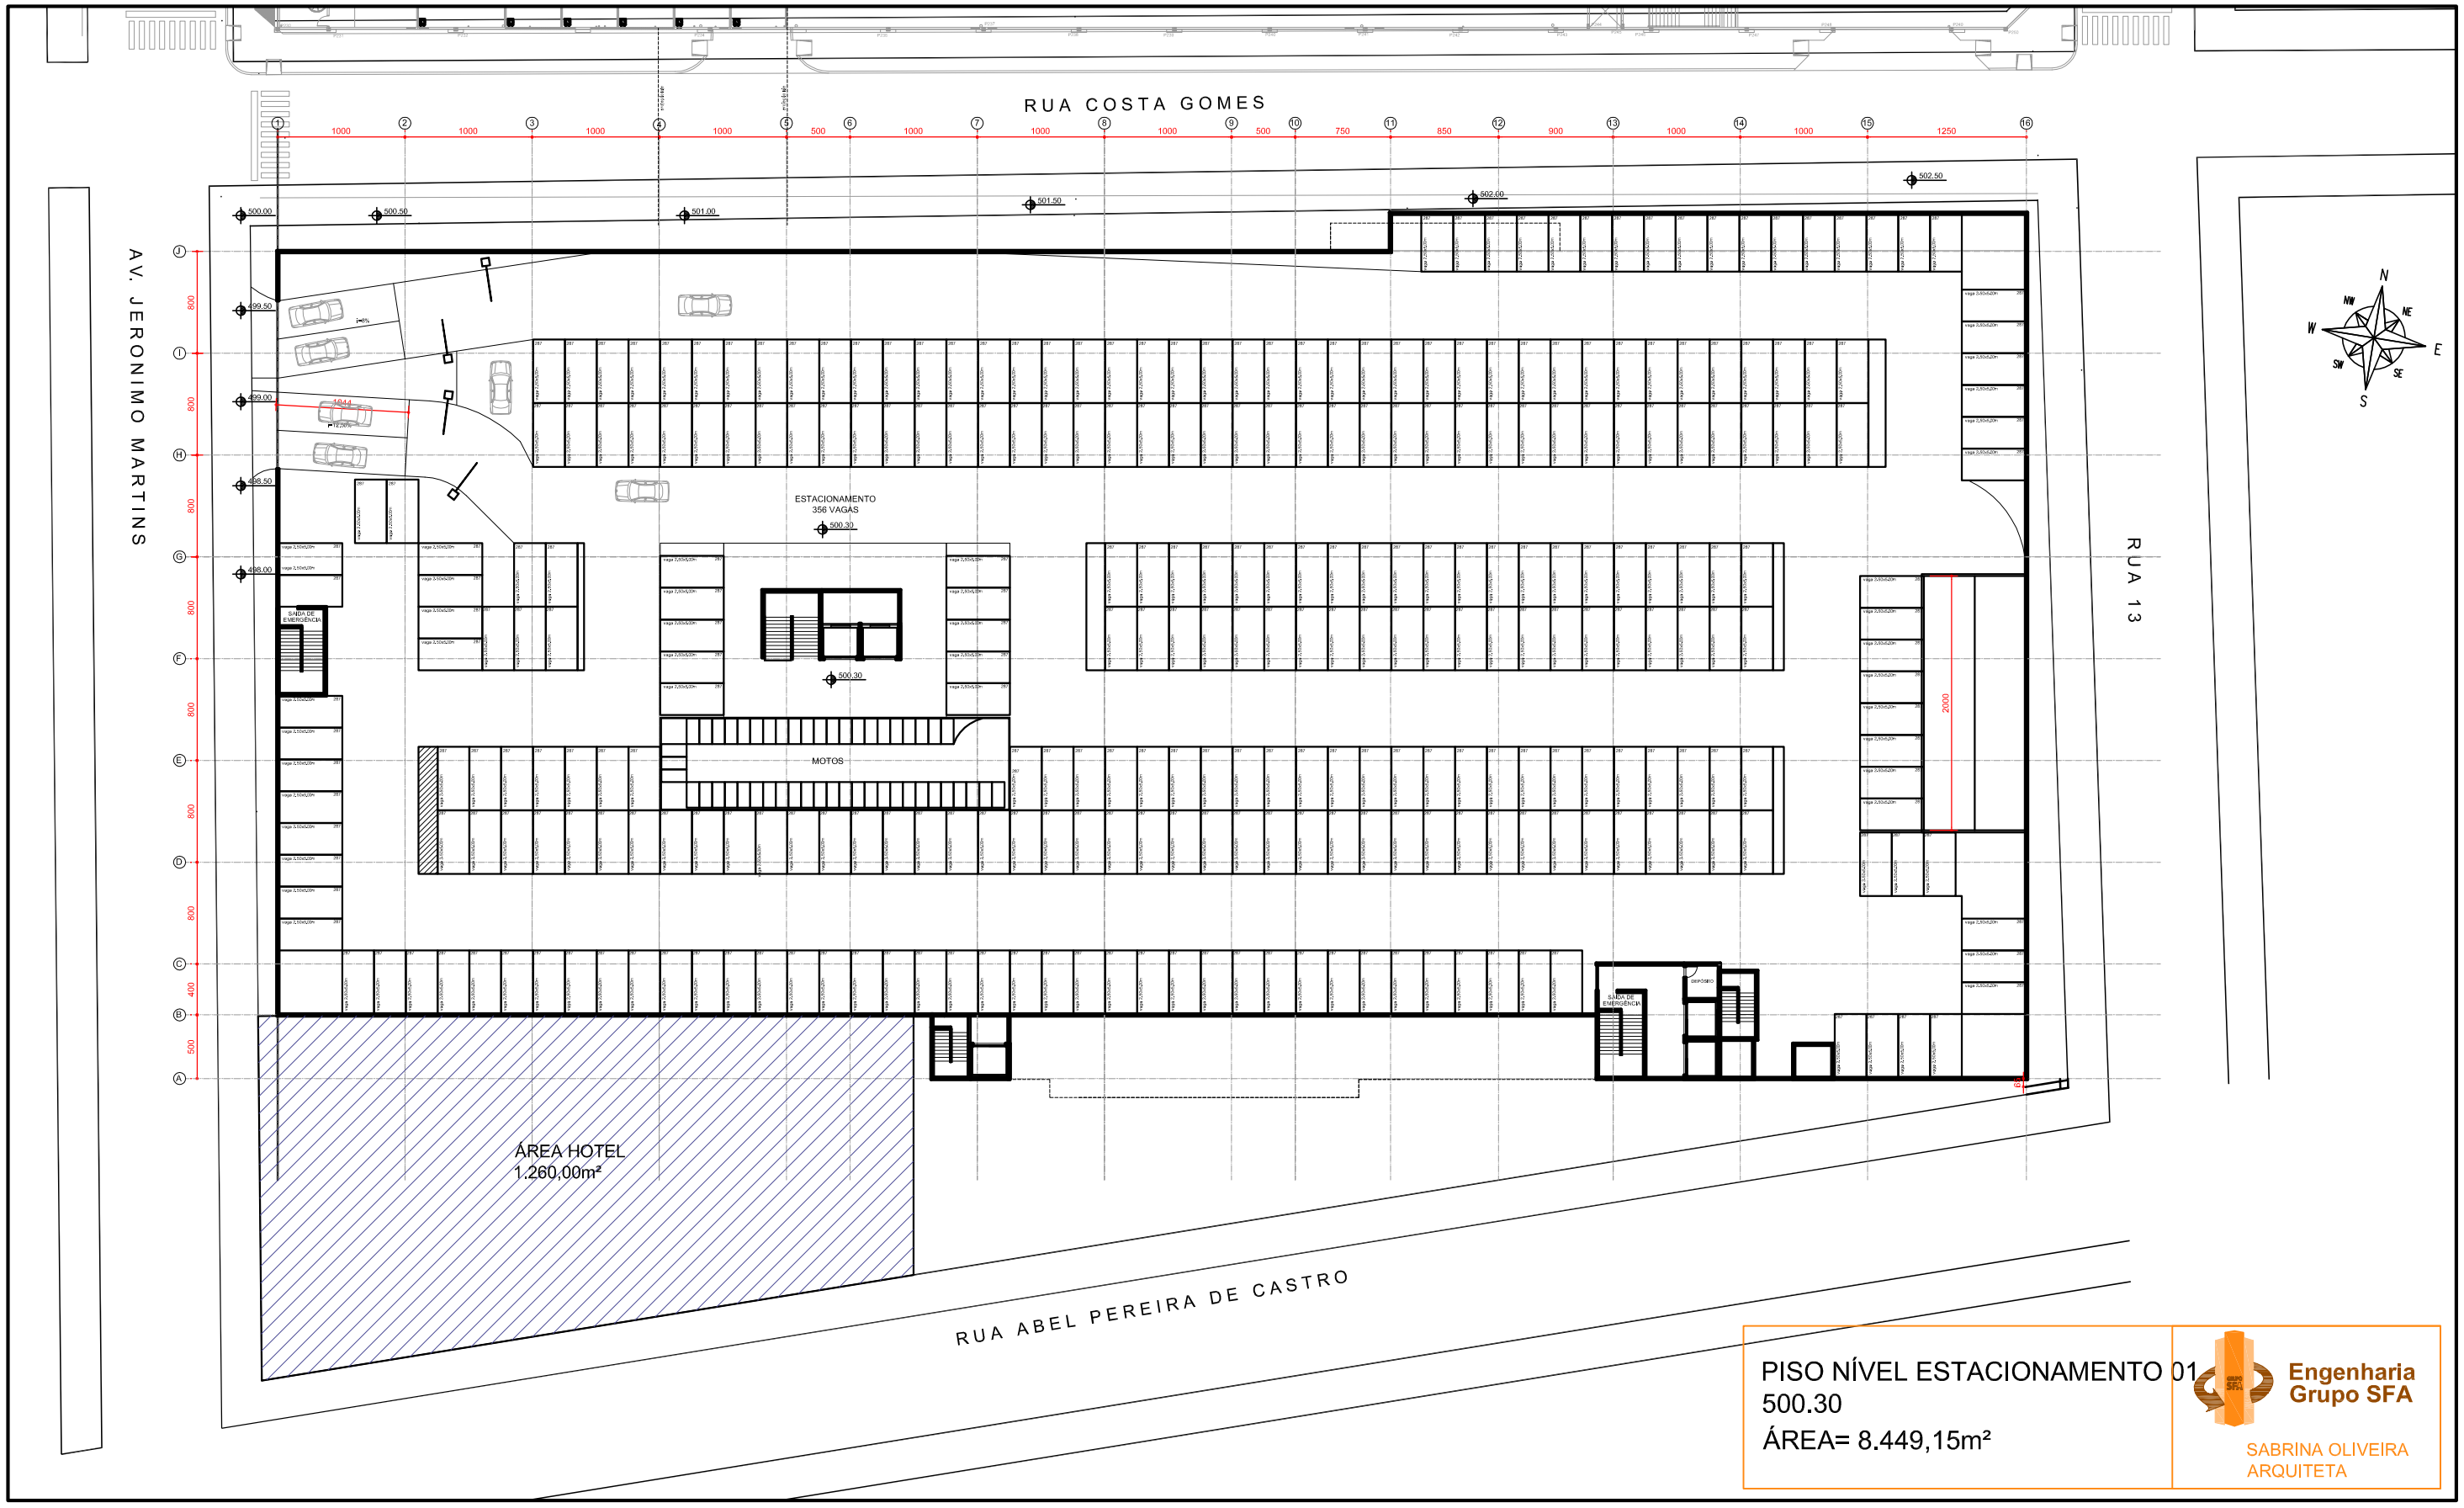

PISO NÍVEL ESTACIONAMENTO 01
500.30
ÁREA= 8.449,15m²

Engenharia
Grupo SFA

SABRINA OLIVEIRA
ARQUITETA

PRODUCED BY AN AUTODESK EDUCATIONAL PRODUCT

PRODUCED BY AN AUTODESK EDUCATIONAL PRODUCT

PRODUCED BY AN AUTODESK EDUCATIONAL PRODUCT